


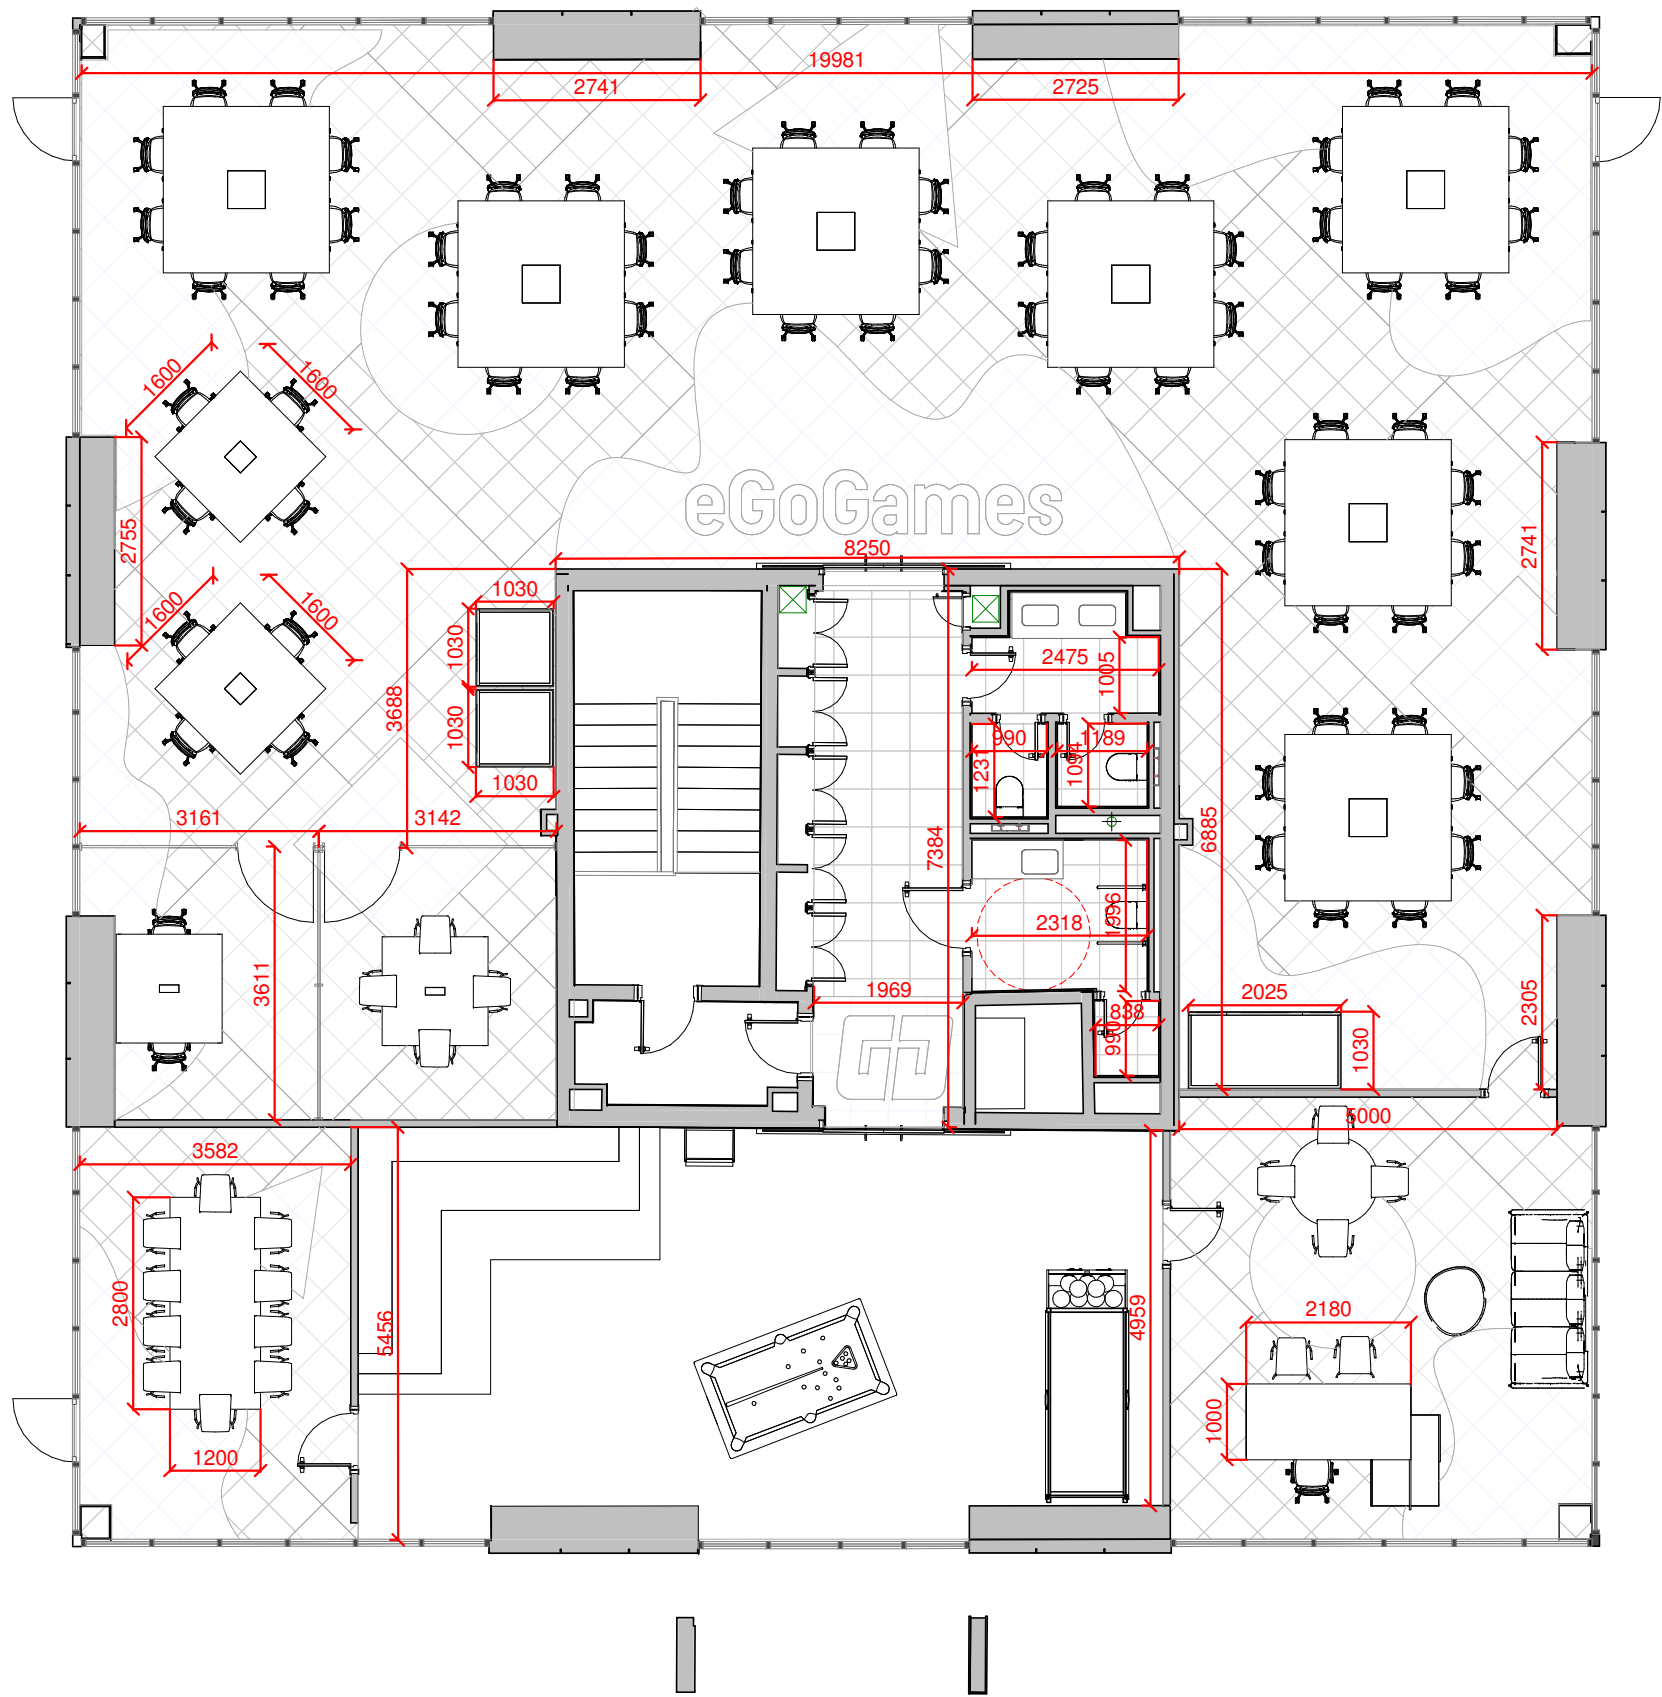

NOTE:

- ALL DIMENSIONS SHALL BE VERIFIED ON SITE BEFORE PROCEEDING WITH THE WORK.
- DIMENSIONS AND LEVELS ARE SHOWN FROM FINISHED SURFACES.

Nº	MODIFICATIONS	DATE



Caléndula Nº 95 * 28109 * Alcobendas, Madrid
Tel. 0034-91-6585220 * Fax 0034-91-6585252
www.c95creative.com

Primera Planta Reformada_Cotas

PROYECTO / PROJECT / PROJET

PROYECTO DE DIVISIÓN PARA EDIFICIO DE OFICINAS Ñ_DOC

SITUACION / LOCATION / LOCALIZATION

Caléndula 95- edificio Ñ
Alcobendas_Madrid

PROPIEDAD / PROPERTY / PROPRIETE

EUROAMYKASA S.A.

ARQUITECTO / ARCHITECT / ARCHITECTE

FIRMA

ESCALA / SCALE / ECHELLE

1 : 100 (A3)

FECHA / DATE

ENERO 2022

PLANO Nº / DRAWING Nº / PLAN

23

REV